


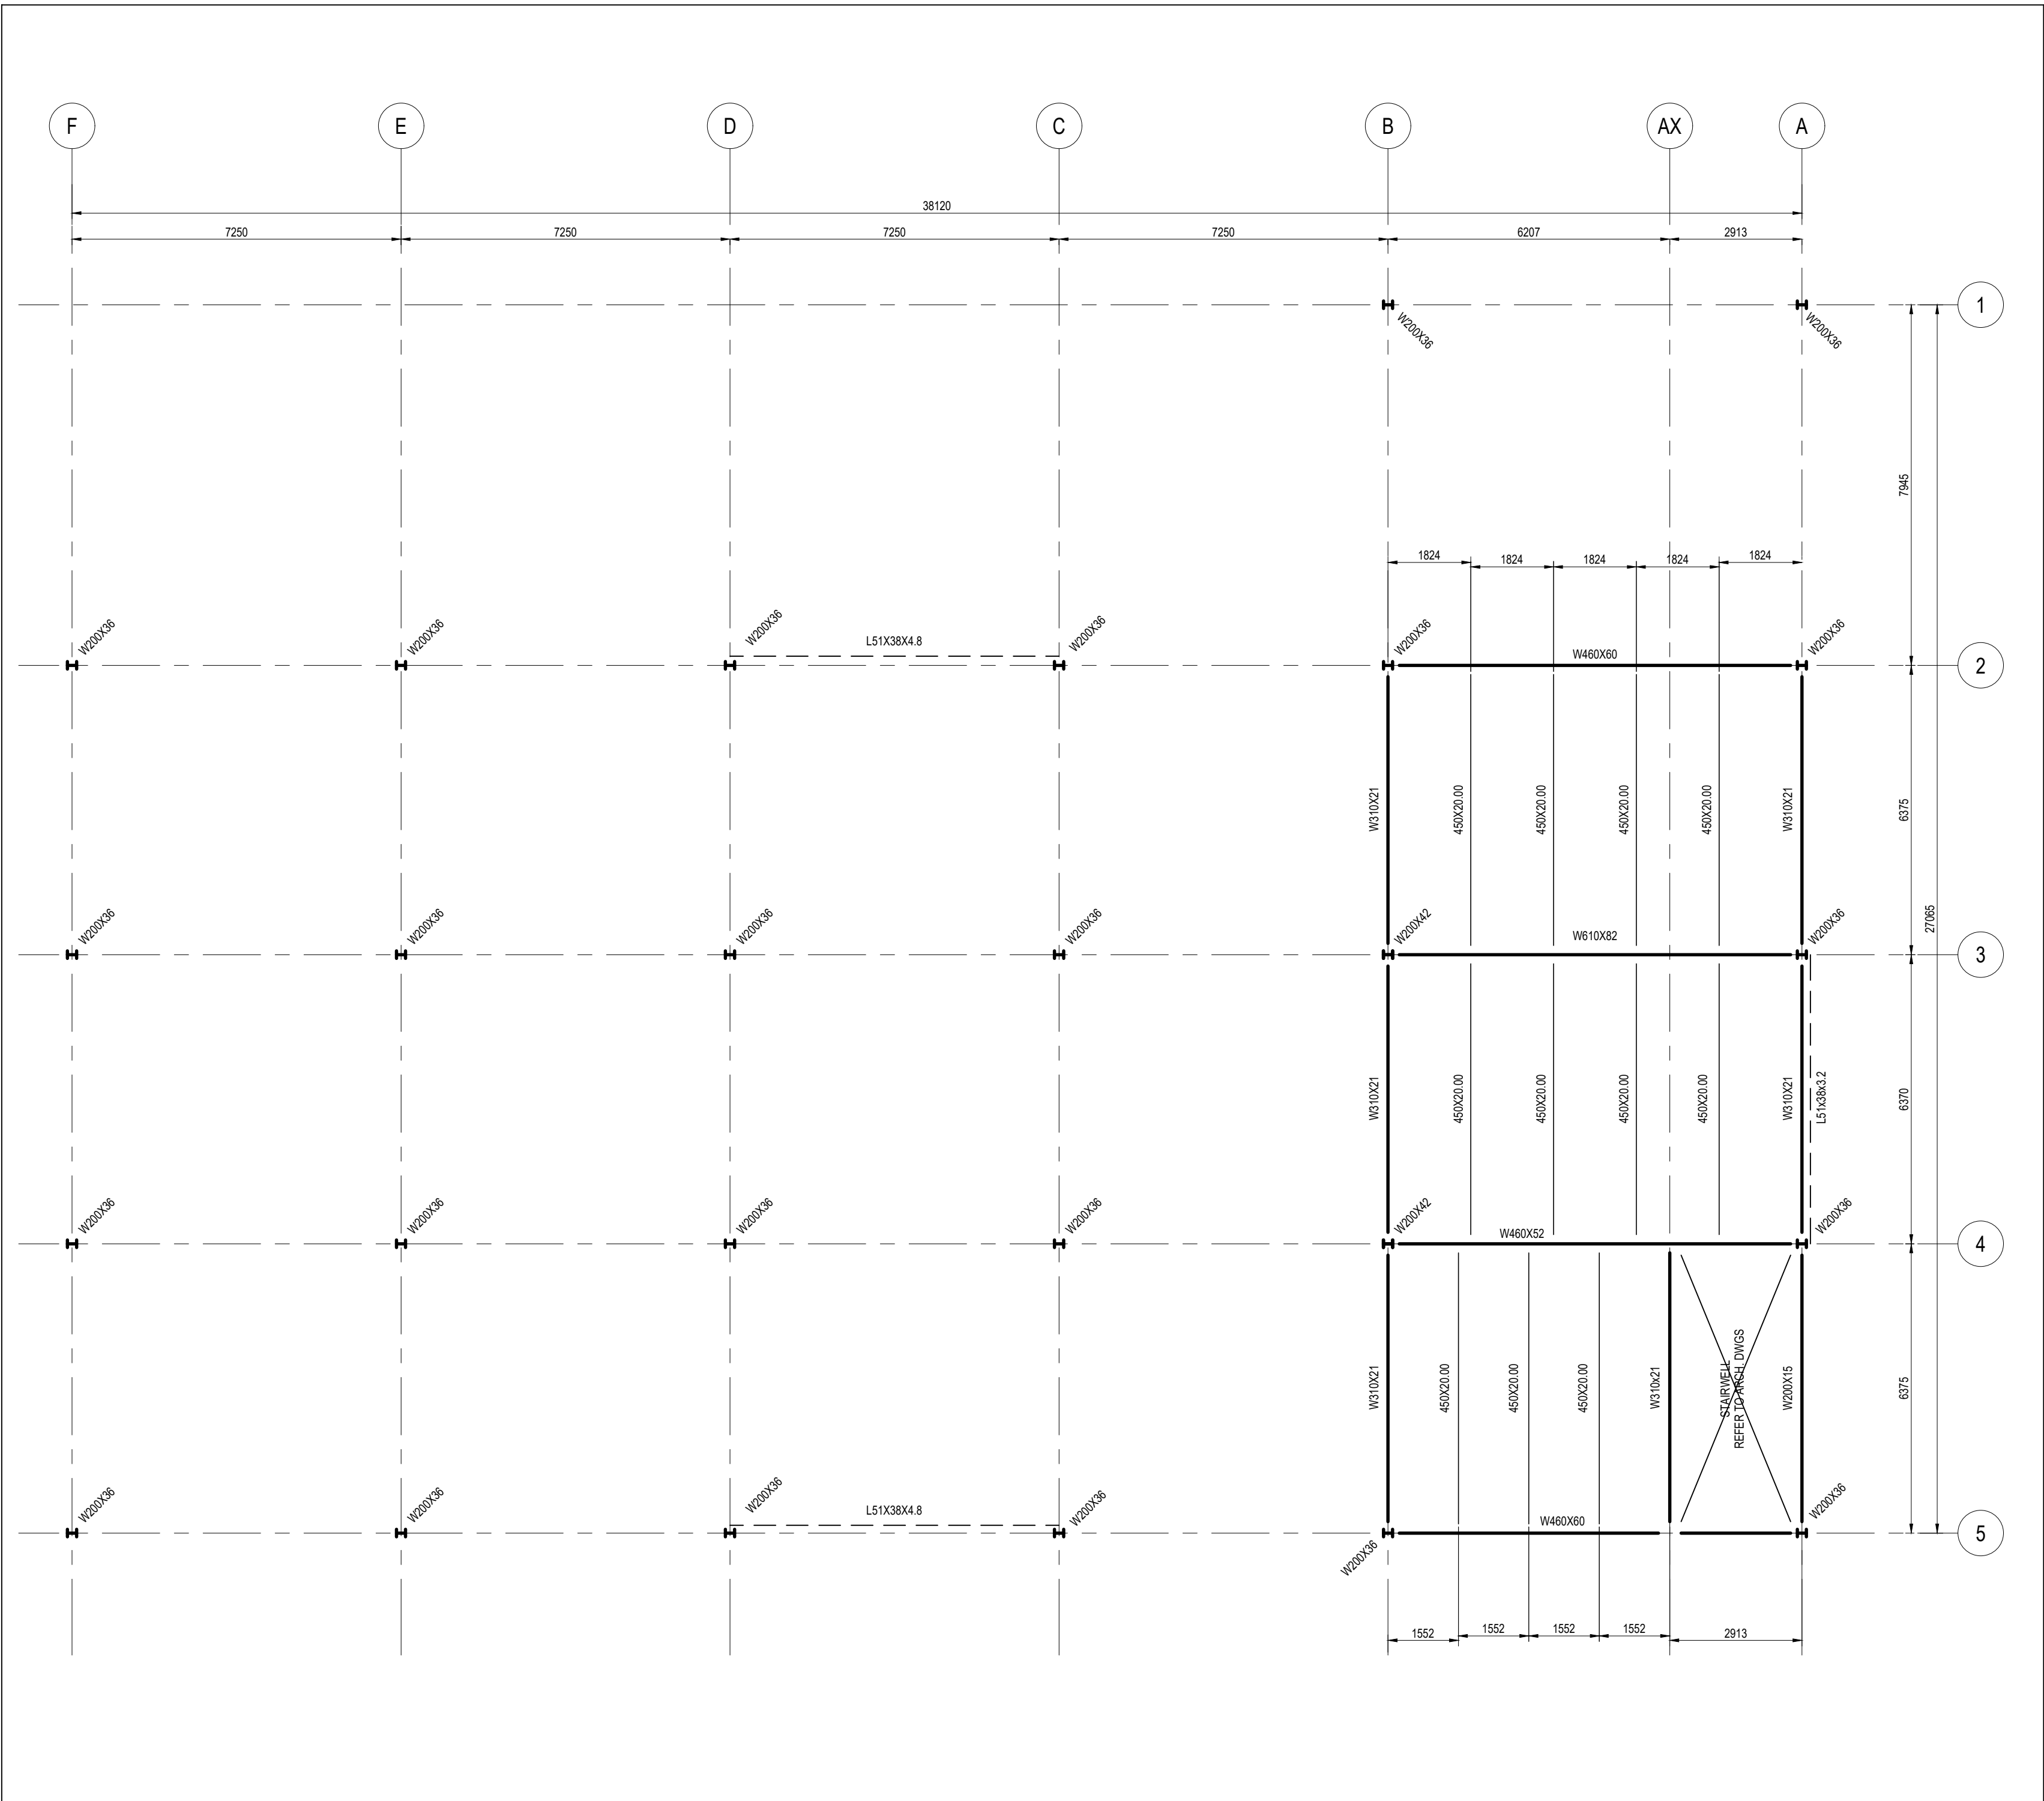

LEGEND:

- STRUCTURAL STEEL BEAM (W-SHAPE)
- STEEL COLUMN
- GRID LINE
- ANNOTATION

- General Notes
- DO NOT SCALE DRAWING. USE FIGURED DIMENSIONS ONLY.
 - ALL DIMENSIONS ARE IN MILLIMETERS (MM) UNLESS NOTED OTHERWISE.
 - STRUCTURAL DESIGN IN ACCORDANCE WITH NBCC 2020 AND CSA S16-19.
 - ALL STRUCTURAL STEEL W-SHAPE TO CONFORM TO CSA G40.21 350W UNLESS NOTED OTHERWISE.
 - CONTRACTOR TO VERIFY ALL DIMENSIONS AND SITE CONDITIONS PRIOR TO FABRICATION. REFER TO ARCHITECTURAL DRAWINGS FOR OPENINGS, STAIRS, AND FINISH FLOOR ELEVATIONS.
 - THIS DRAWING IS ISSUED ONLY FOR APPROVAL.

3		
2		
1	FOR APPROVAL	07/10/26
No.	Revision/Issue	Date

Project

STRUCTURAL PLAN

1750 FINCH AVE E,
NORTH YORK, ON M2J 2X5

Drawing Title	
SECOND FLOOR PLAN	
Drawn	Course Name
HIRAS AHAMED ANASADEEN	CRXNAA
Date	Sheet
07/10/26	
Scale	
1:100	
Submitted to:	S2
REVA SHABA	

