


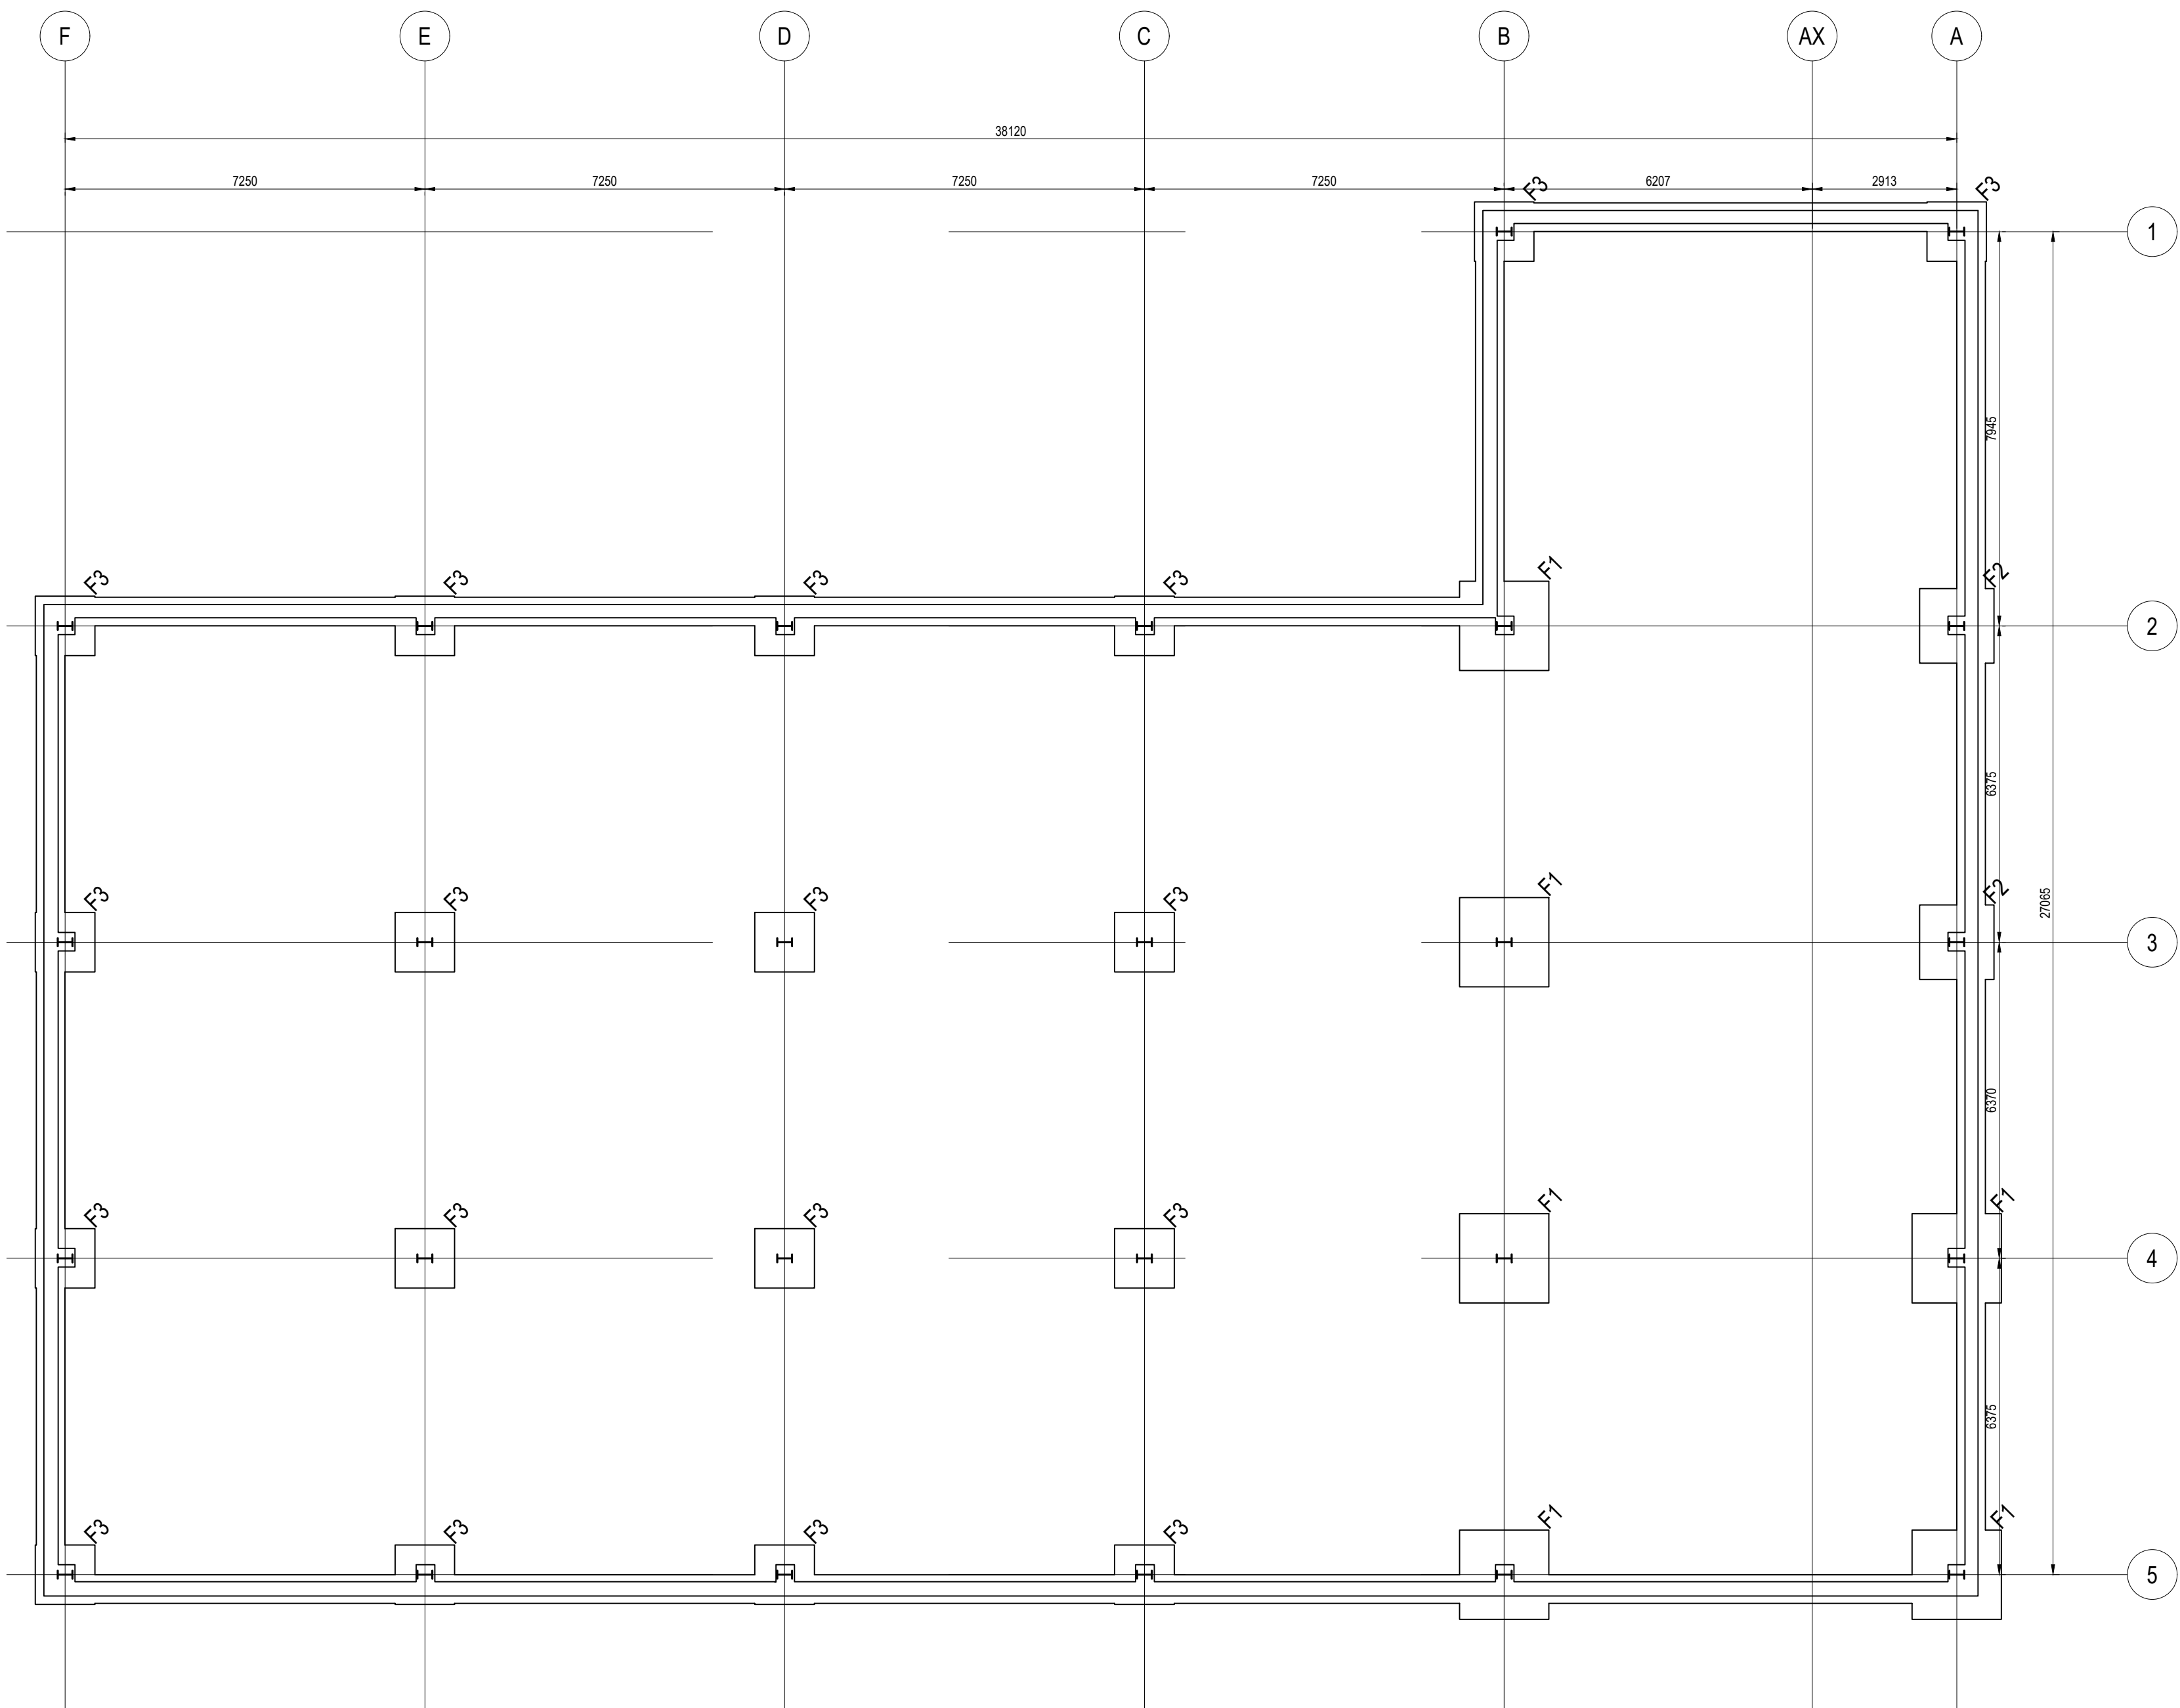

- LEGEND:
- FOUNDATION
 - FOOTING
 - STEEL COLUMN
 - GRID LINE
 - ANNOTATION

General Notes

- DO NOT SCALE DRAWING. USE FIGURED DIMENSIONS ONLY.
- ALL DIMENSIONS ARE IN MILLIMETERS (MM) UNLESS NOTED OTHERWISE.
- STRUCTURAL DESIGN IN ACCORDANCE WITH NBCC 2020 AND CSA A23.3 (DESIGN OF CONCRETE STRUCTURES).
- CONCRETE FOOTINGS TO BE MIN. 25 MPa @ 28 DAYS UNLESS NOTED OTHERWISE. REINFORCING STEEL TO CONFORM TO CSA G30.18, GRADE 400.
- FOOTING SIZES/TYPES (F1, F2, F3) AS SCHEDULED. CONTRACTOR TO VERIFY BEARING CAPACITY AND EXISTING SITE/SOIL CONDITIONS PRIOR TO EXCAVATION AND POUR.
- THIS DRAWING IS ISSUED FOR APPROVAL AND IS NOT FOR CONSTRUCTION UNTIL STAMPED AND SIGNED BY THE ENGINEER OF RECORD.

3		
2		
1	FOR APPROVAL	07/25/26
No.	Revision/Issue	Date


Project

ASSIGNMENT 5


1750 FINCH AVE E

NORTH YORK, ON M2J 2X5

Drawing Title	
FOUNDATION PLAN	
Drawn	Course Name
HRAS AHAMED ANASADEEN	CRXNAA
Date	Sheet
07/25/26	S1
Scale	
1:100	
Submitted to:	
REVA SHABA	

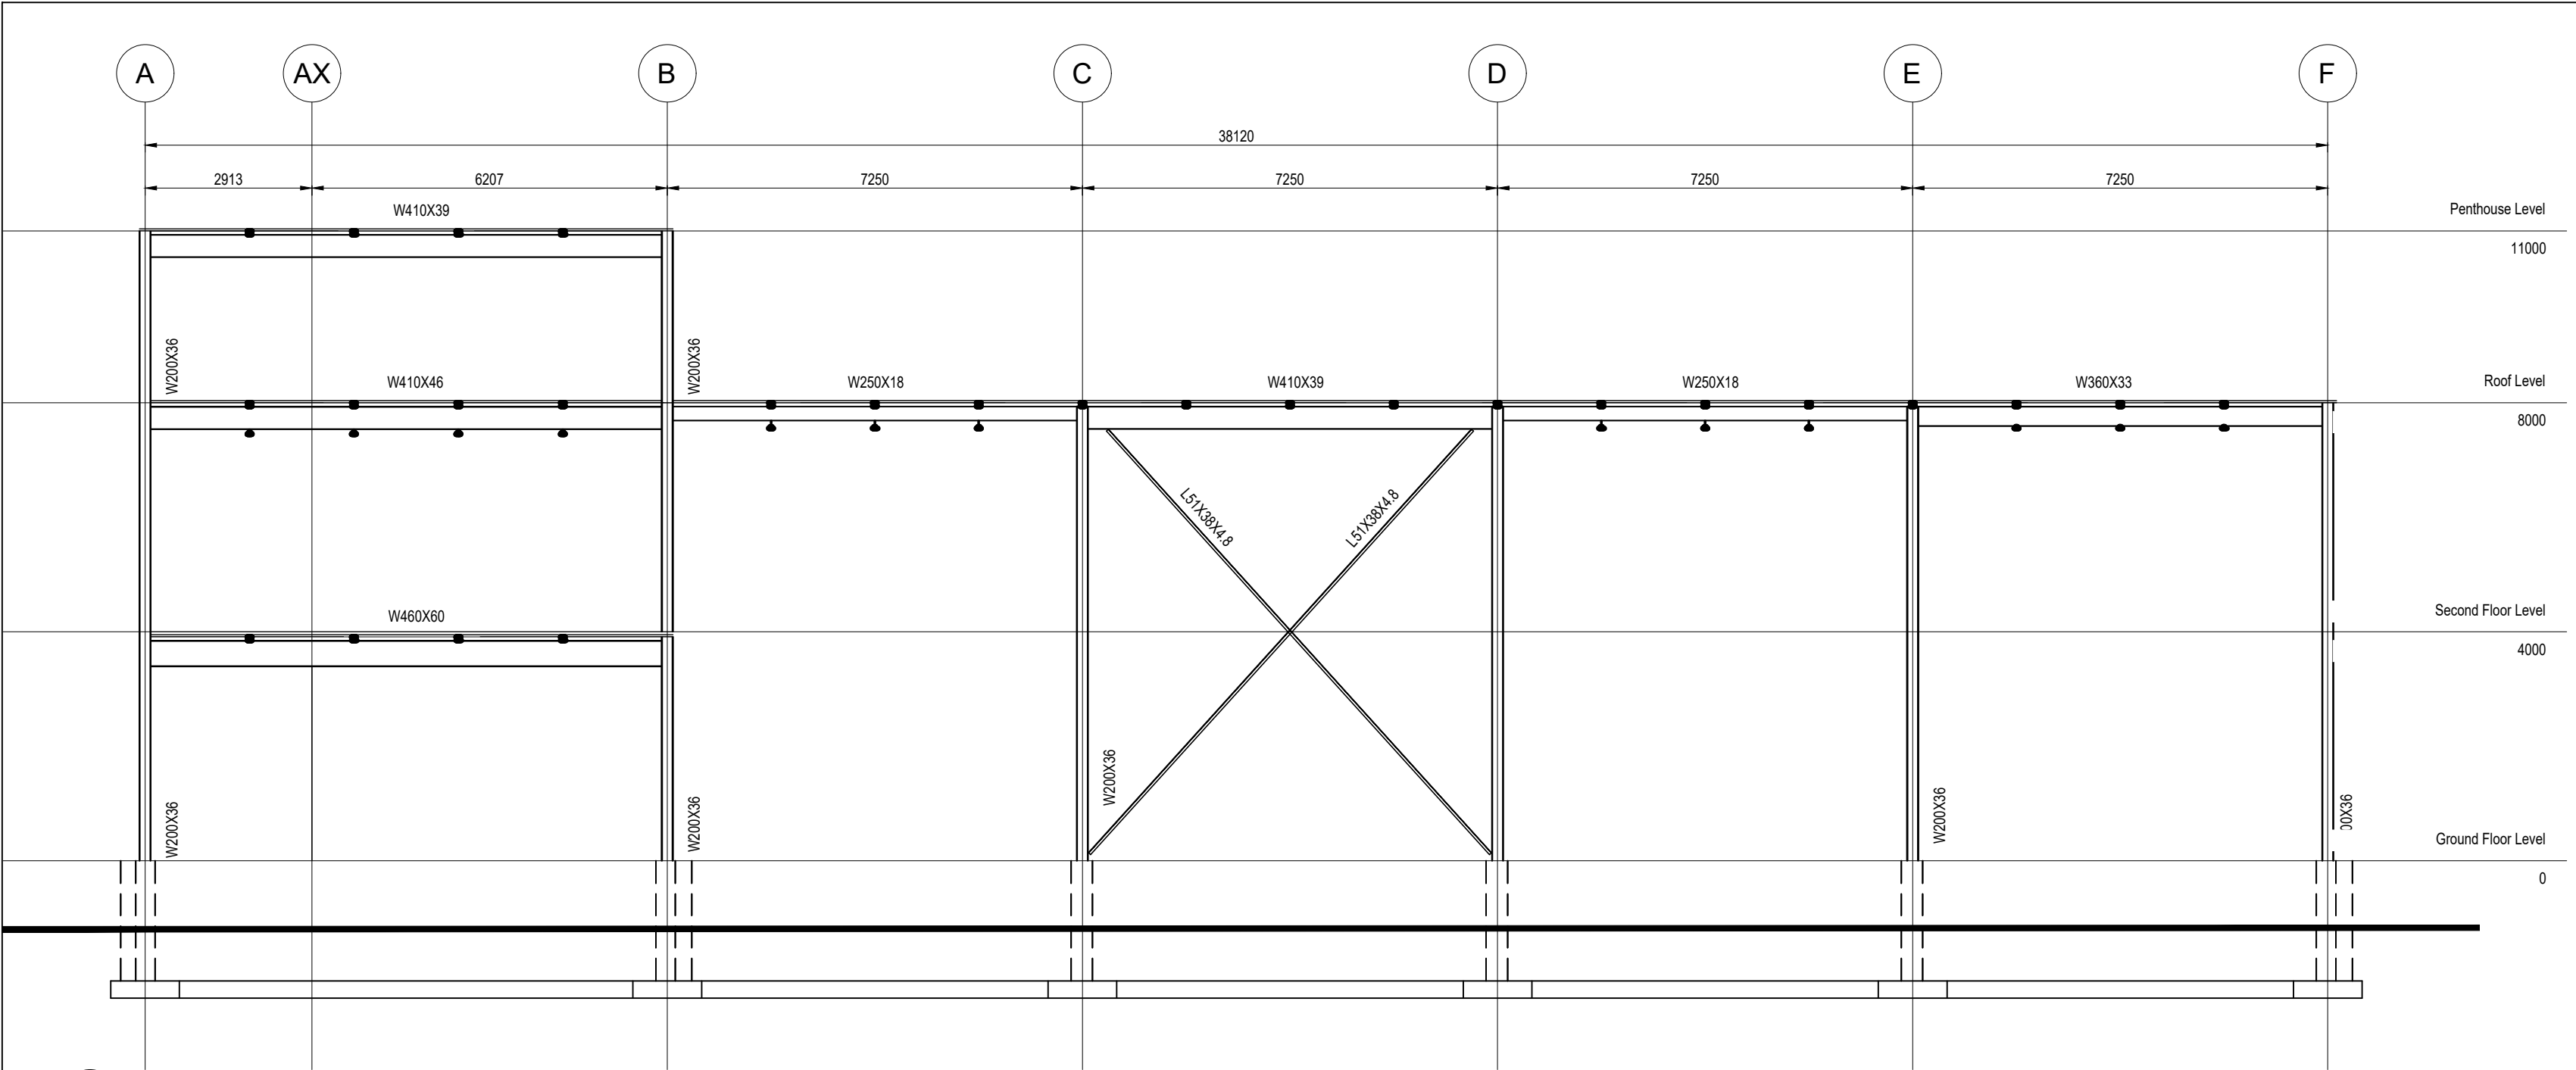

1 NORTH ELEVATION
SCALE 1:100

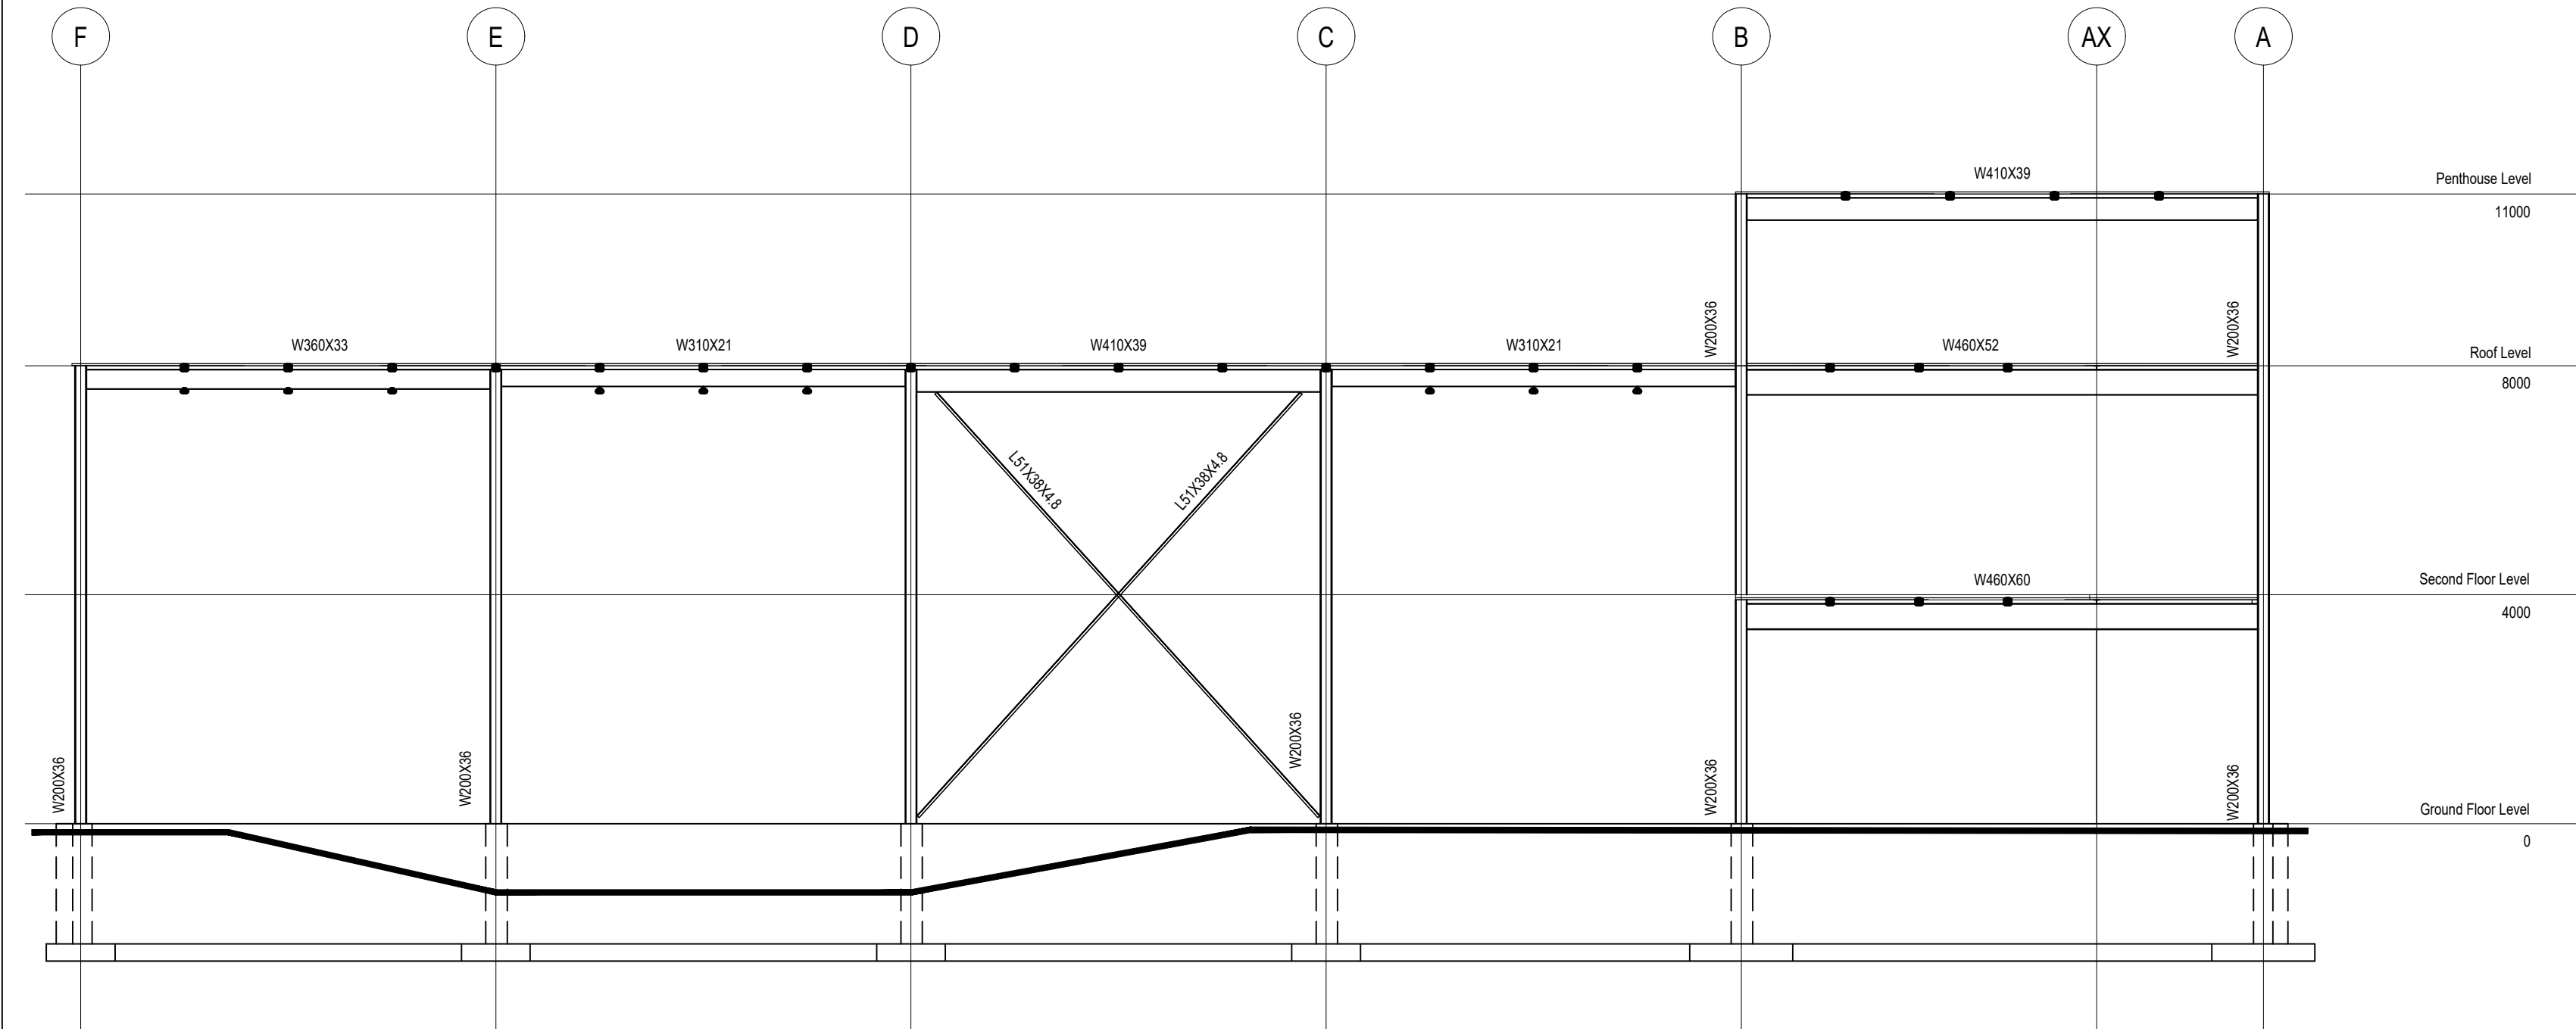

2 SOUTH ELEVATION
SCALE 1:100

- LEGEND:
- FOUNDATION
 - FOOTING
 - STEEL COLUMN
 - GRID LINE
 - ANNOTATION
 - FLOOR LEVEL
 - TOPOGRAPHIC LEVEL

General Notes

- DO NOT SCALE DRAWING. USE FIGURED DIMENSIONS ONLY.
- ALL DIMENSIONS ARE IN MILLIMETERS (MM) UNLESS NOTED OTHERWISE.
- STRUCTURAL DESIGN IN ACCORDANCE WITH NBCC 2020 AND CSA S16-19.
- ALL STRUCTURAL STEEL W-SHAPES TO CONFORM TO CSA G40.21 350W UNLESS NOTED OTHERWISE.
- FLOOR LEVELS SHOWN ARE RELATIVE TO GROUND FLOOR LEVEL = 0. REFER TO ARCHITECTURAL DRAWINGS FOR ACTUAL SITE ELEVATIONS.
- THIS DRAWING IS ISSUED FOR APPROVAL AND IS NOT FOR CONSTRUCTION UNTIL STAMPED AND SIGNED BY THE ENGINEER OF RECORD.

3		
2		
1	FOR APPROVAL	07/25/26
No.	Revision/Issue	Date

Project
ASSIGNMENT 5
1750 FINCH AVE E
NORTH YORK, ON M2J 2X5

Drawing Title	
ELEVATION NORTH-SOUTH	
Drawn	Course Name
HIRAS AHAMED ANASADEEN	CRXNAA
Date	Sheet
07/25/26	S4
Scale	
1:100	
Submitted to:	
REVA SHABA	