
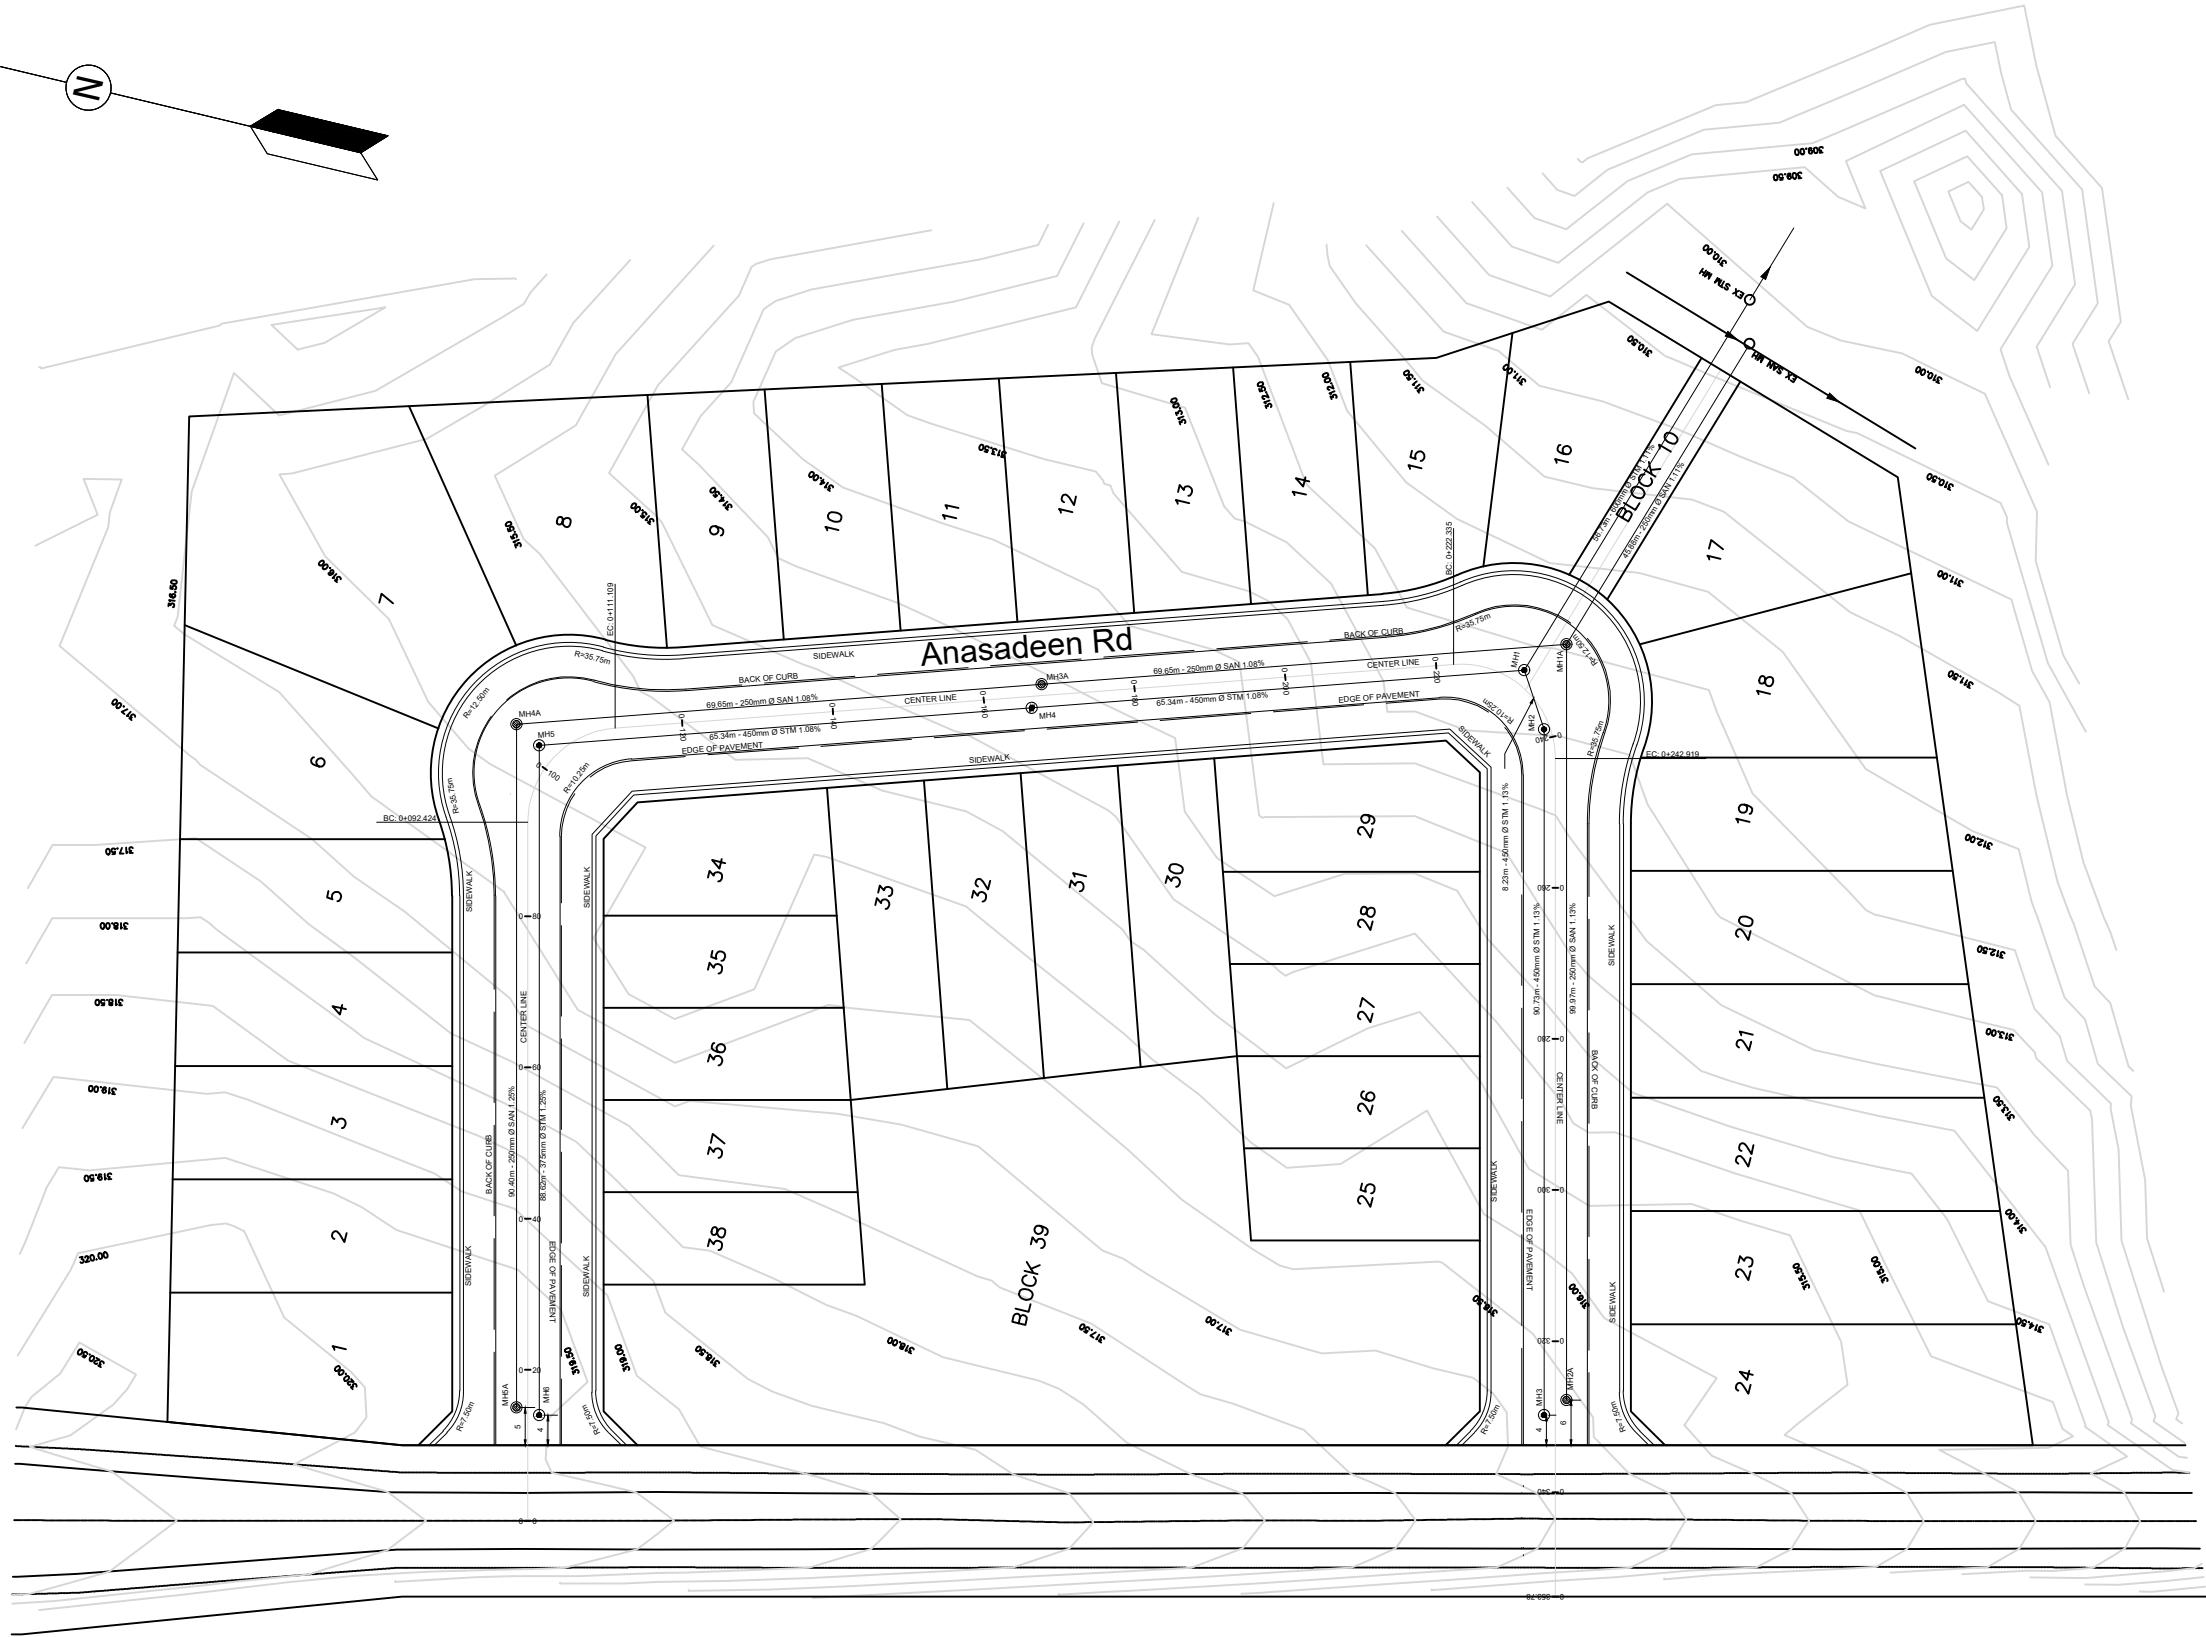


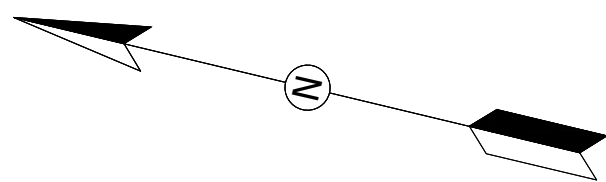


1

PLAN VIEW

Scale: 1:1000

Y-AXIS (ELEVATIONS)

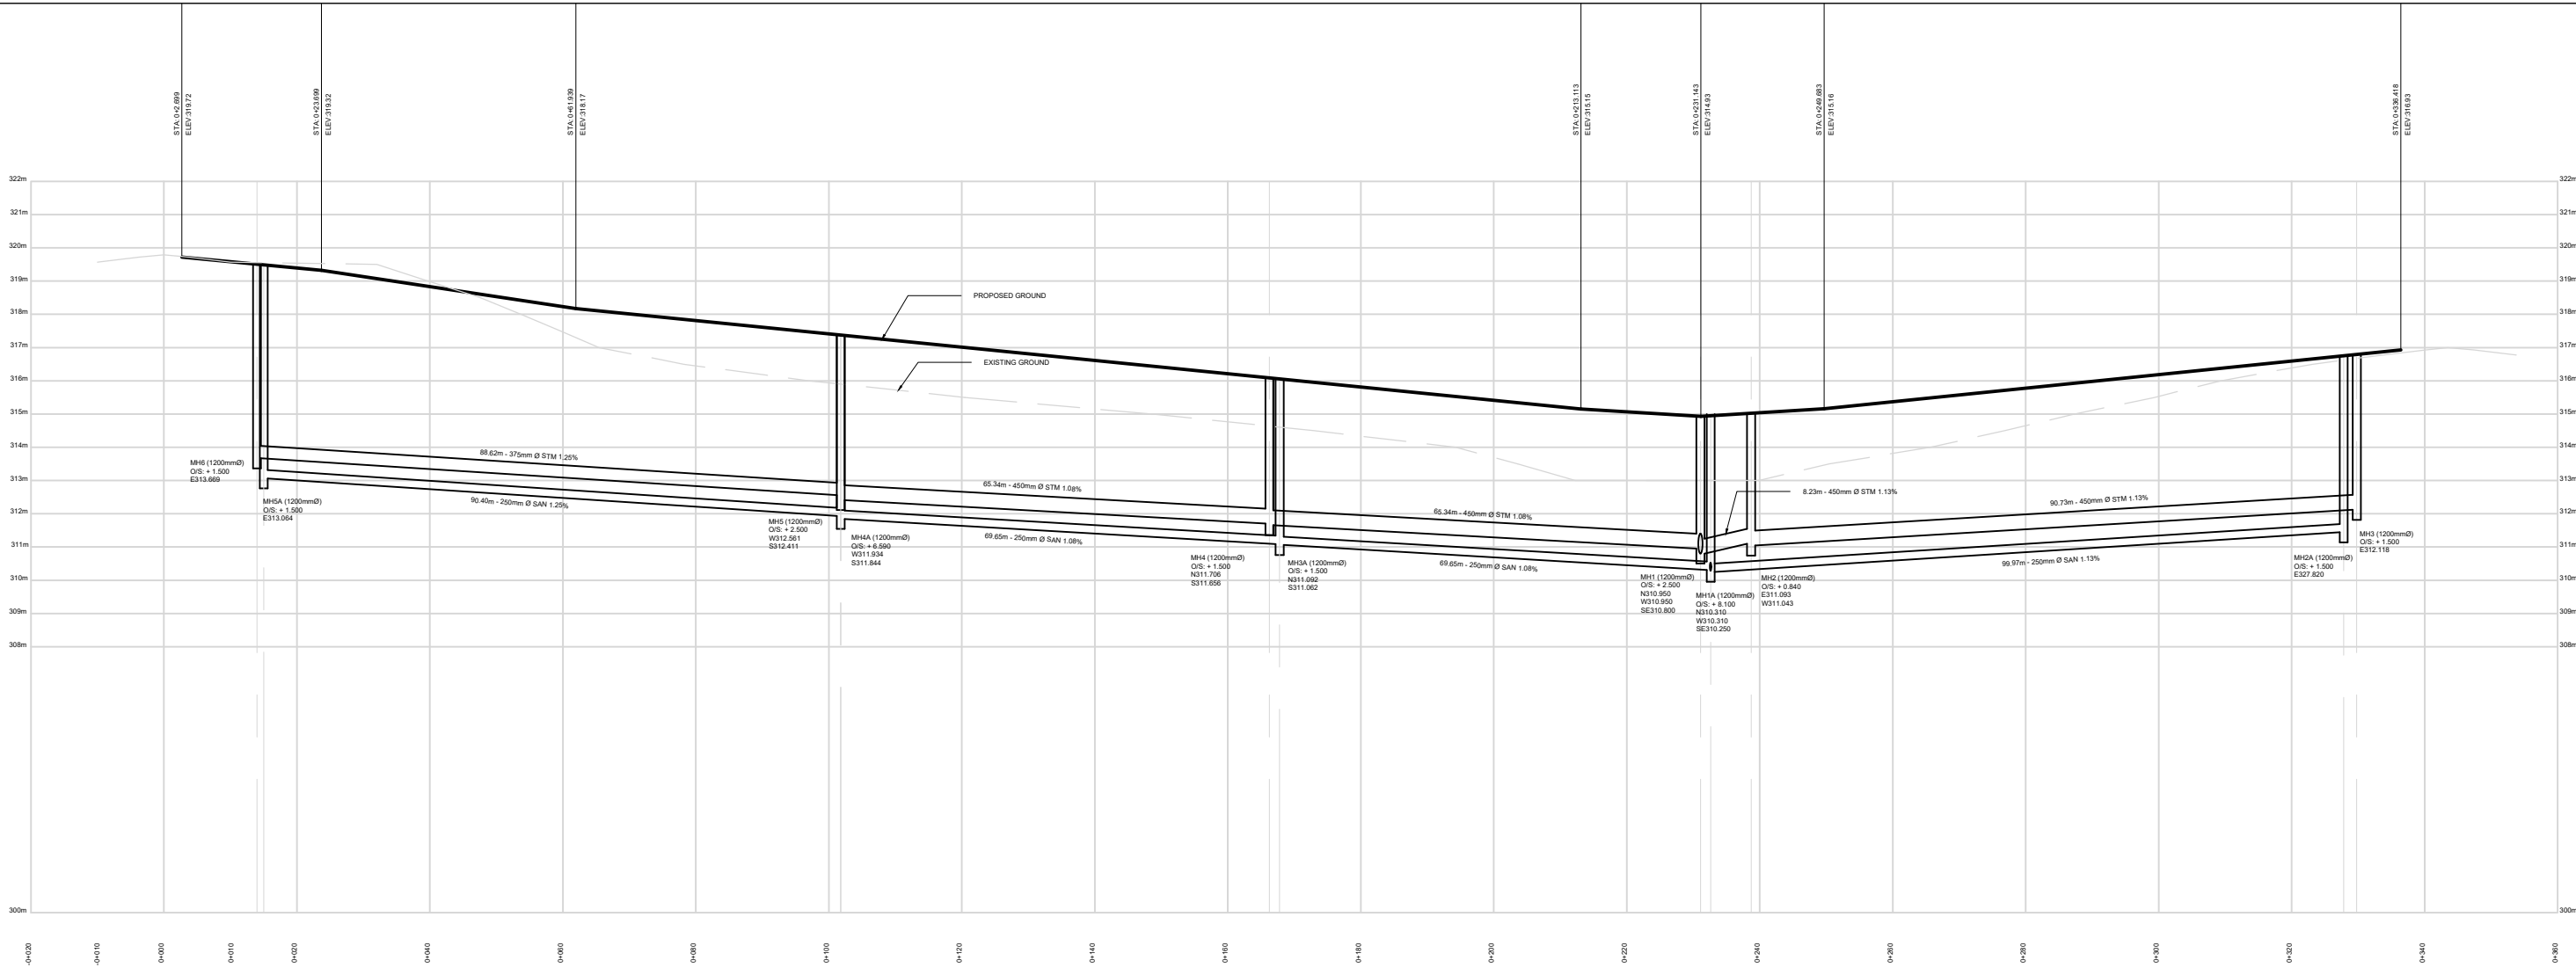

2

PROFILE VIEW

Vertical Scale 1:200
Horizontal Scale 1:1000

X-AXIS (STATIONS)

LEGEND

- PROPOSED GROUND
- EXISTING GROUND
- SAN
- STM
- MH1A
- MH1
- ROAD CENTRE LINE
- CURB / EDGE OF PAVEMENT

General Notes

- ALL DIMENSIONS AND ELEVATIONS ARE IN METRES AND ARE GEODETIC.
- ALL WORK TO CONFORM TO CITY OF TORONTO STANDARDS, OPSS AND OPSD.
- MANHOLES TO BE 1200mmØ PRECAST CONCRETE PER OPSD 701.010.
- SANITARY SEWERS: 250mmØ PVC SDR 35. STORM SEWERS: CONCRETE PIPE, SIZES AS SHOWN.
- PIPE BEDDING PER OPSD 802.010 / 802.030.
- MH#A = SANITARY MANHOLE. MH# = STORM MANHOLE.
- INVERTS SHOWN AT EACH MANHOLE. O/S = OFFSET FROM CENTRE LINE.
- CONTRACTOR TO LOCATE ALL UTILITIES AND VERIFY ELEVATIONS BEFORE CONSTRUCTION.

3		
2		
1	REVISION 1	06/18
No.	Revision/Issue	Date

Project
SUBDIVISION PLAN
ANASADEEN ROAD
TORONTO, ONTARIO

Drawing Title	PROFILE VIEW	
Drawn	HIRAS AHAMED ANASADEEN	Course Name CRX342NAA
Date	26/06/18	Sheet
Scale	AS NOTED	1
Submitted to:	ELNAZ EBADIZADEH	