

NOTE: THE NAME 'CITY OF TKARONTO' IS SYMBOLIC AND GEOGRAPHICALLY TIED TO TORONTO. IT SERVES AS A TEACHING TOOL TO FAMILIARIZE STUDENTS WITH INDIGENOUS COMMUNITY NAMES AND CULTURAL CONTEXTS. RECOGNIZE THAT THIS FICTIONAL NAME REPRESENTS AN INDIGENOUS COMMUNITY AND NOT AN ACTUAL LOCATION

IN THE  
CITY OF TKARONTO


4 2 0 4 8 12

1:250  
( SCALE IN METERS )


UNLESS OTHERWISE NOTED ALL DIMENSIONS SHOWN ARE MEASURED

- |                                                                                     |                                      |
|-------------------------------------------------------------------------------------|--------------------------------------|
|  | DENOTES SURVEY MONUMENT SET          |
|  | DENOTES SURVEY MONUMENT FOUND        |
| SIB                                                                                 | DENOTES STANDARD IRON BAR            |
| IB                                                                                  | DENOTES IRON BAO SCALER              |
| ORP                                                                                 | DENOTES OBSERVED REFERENCE POINT     |
| N                                                                                   | DENOTES NORTH                        |
| W                                                                                   | DENOTES WEST                         |
| R.P                                                                                 | DENOTES REGISTERED PLAN              |
| PIN                                                                                 | DENOTES PARCEL IDENTIFICATION NUMBER |
| MUN                                                                                 | DENOTES MUNICIPAL NUMBER             |
| No.                                                                                 | DENOTES NUMBER                       |
| ROW                                                                                 | DENOTES RIGHT-OF-WAY                 |
| NTS                                                                                 | NOT TO SCALE                         |

- THIS DOCUMENT IS NOT A LEGAL PLAN AND SHOULD NOT BE USED FOR ANY OFFICIAL OR LEGAL PURPOSES. IT IS PROVIDED EXCLUSIVELY FOR EDUCATIONAL EXERCISES, LEARNING EXPERIENCE, AND DRAFTING PRACTICE.
- THERE MAY BE ARCHAEOLOGICAL SITES, BURIAL GROUNDS, OR OTHER CULTURAL HERITAGE FEATURES OF IMPORTANCE TO THE LOCAL INDIGENOUS COMMUNITY IN PROXIMITY TO THE SURVEYED AREA. IT IS CRUCIAL TO RECOGNIZE AND PROTECT THESE SITES.
- THE INSTALLATION OF BIKE RACK ADJACENT TO THE DESIGNATED PARKING SPOTS DEMONSTRATES COMMITMENT TO PROMOTING SUSTAINABLE PRACTICES. THIS ENCOURAGES THE USE OF ALTERNATIVE TRANSPORTATION METHODS, CONTRIBUTING TO REDUCED ENVIRONMENTAL IMPACT AND IMPROVED OVERALL SUSTAINABILITY.

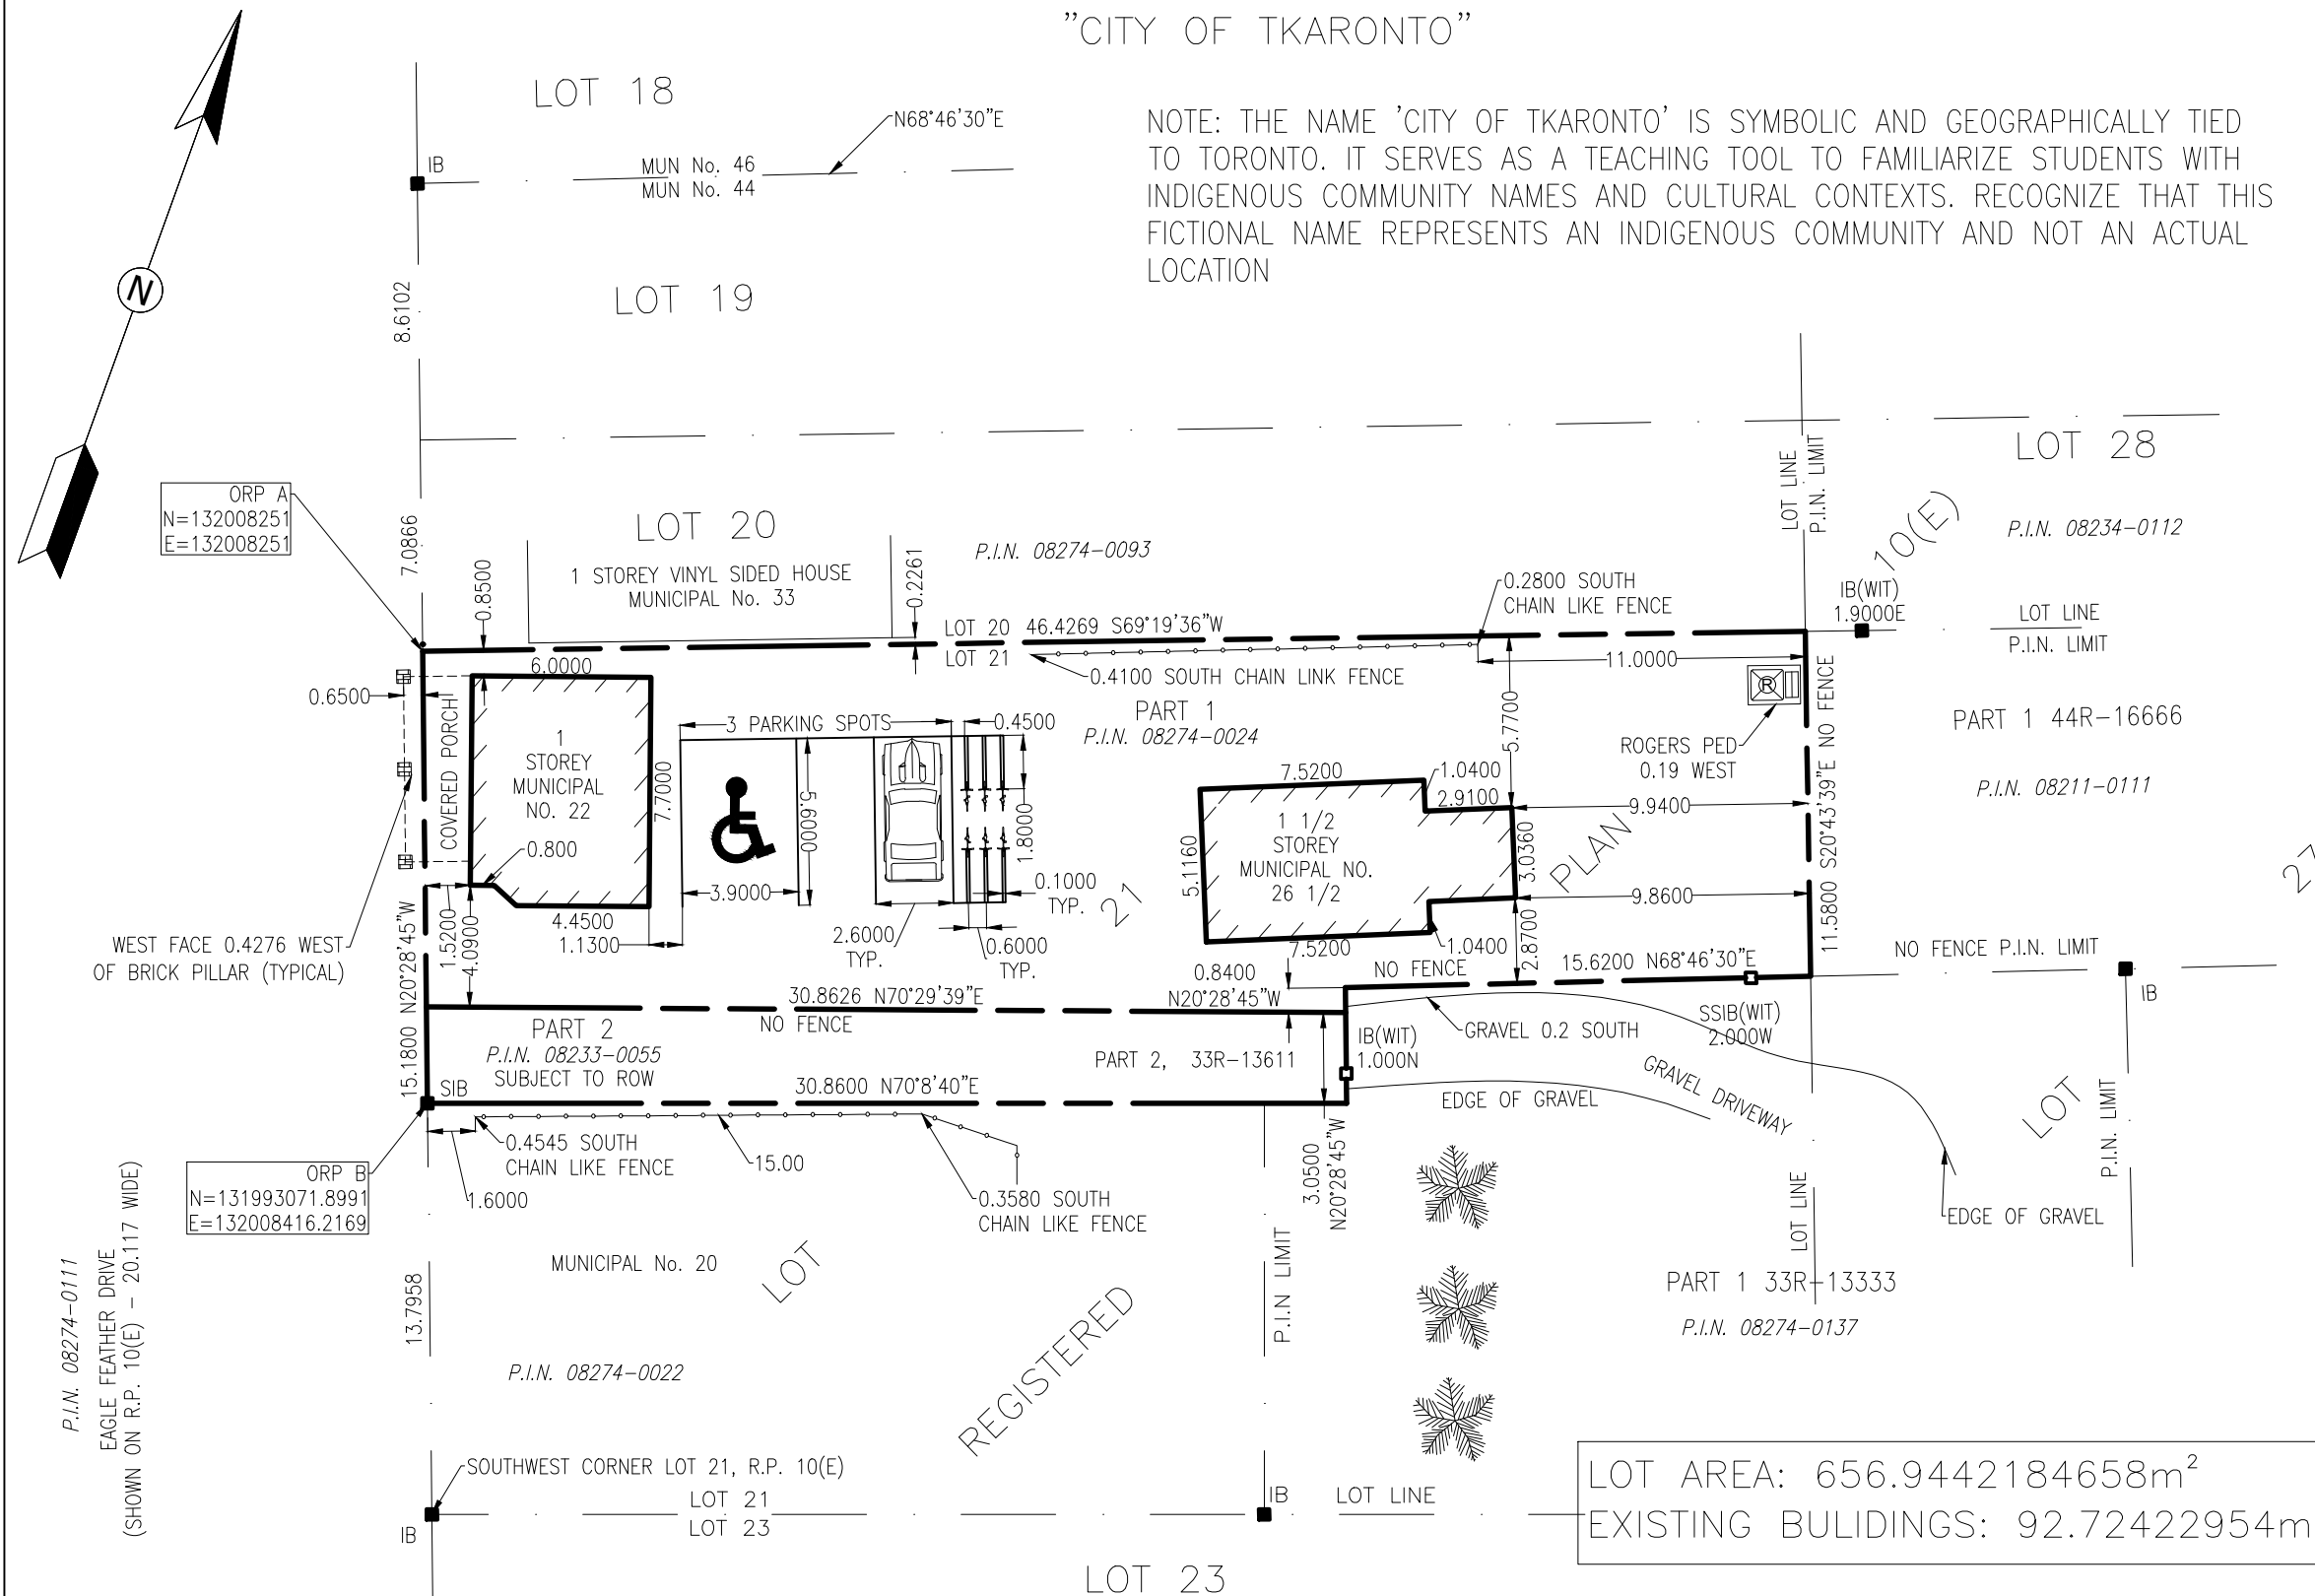

NOTE: ALL UNITS ARE IN METERS

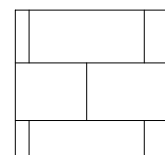

DETAIL FOR BRICK PILLAR  
(NTS)

|                                        |                                 |                         |                                                   |
|----------------------------------------|---------------------------------|-------------------------|---------------------------------------------------|
| Drawing Title<br><b>PROPERTY PLAN</b>  |                                 | Date<br><b>26/04/07</b> | Submitted to:<br><b>Mehrnaz Mansouri Moghadam</b> |
| Drawn<br><b>Hiras Ahamed Anasadeen</b> | Course Name<br><b>BEA101NZZ</b> | Scale<br><b>1:250</b>   | Sheet<br><b>C1</b>                                |