


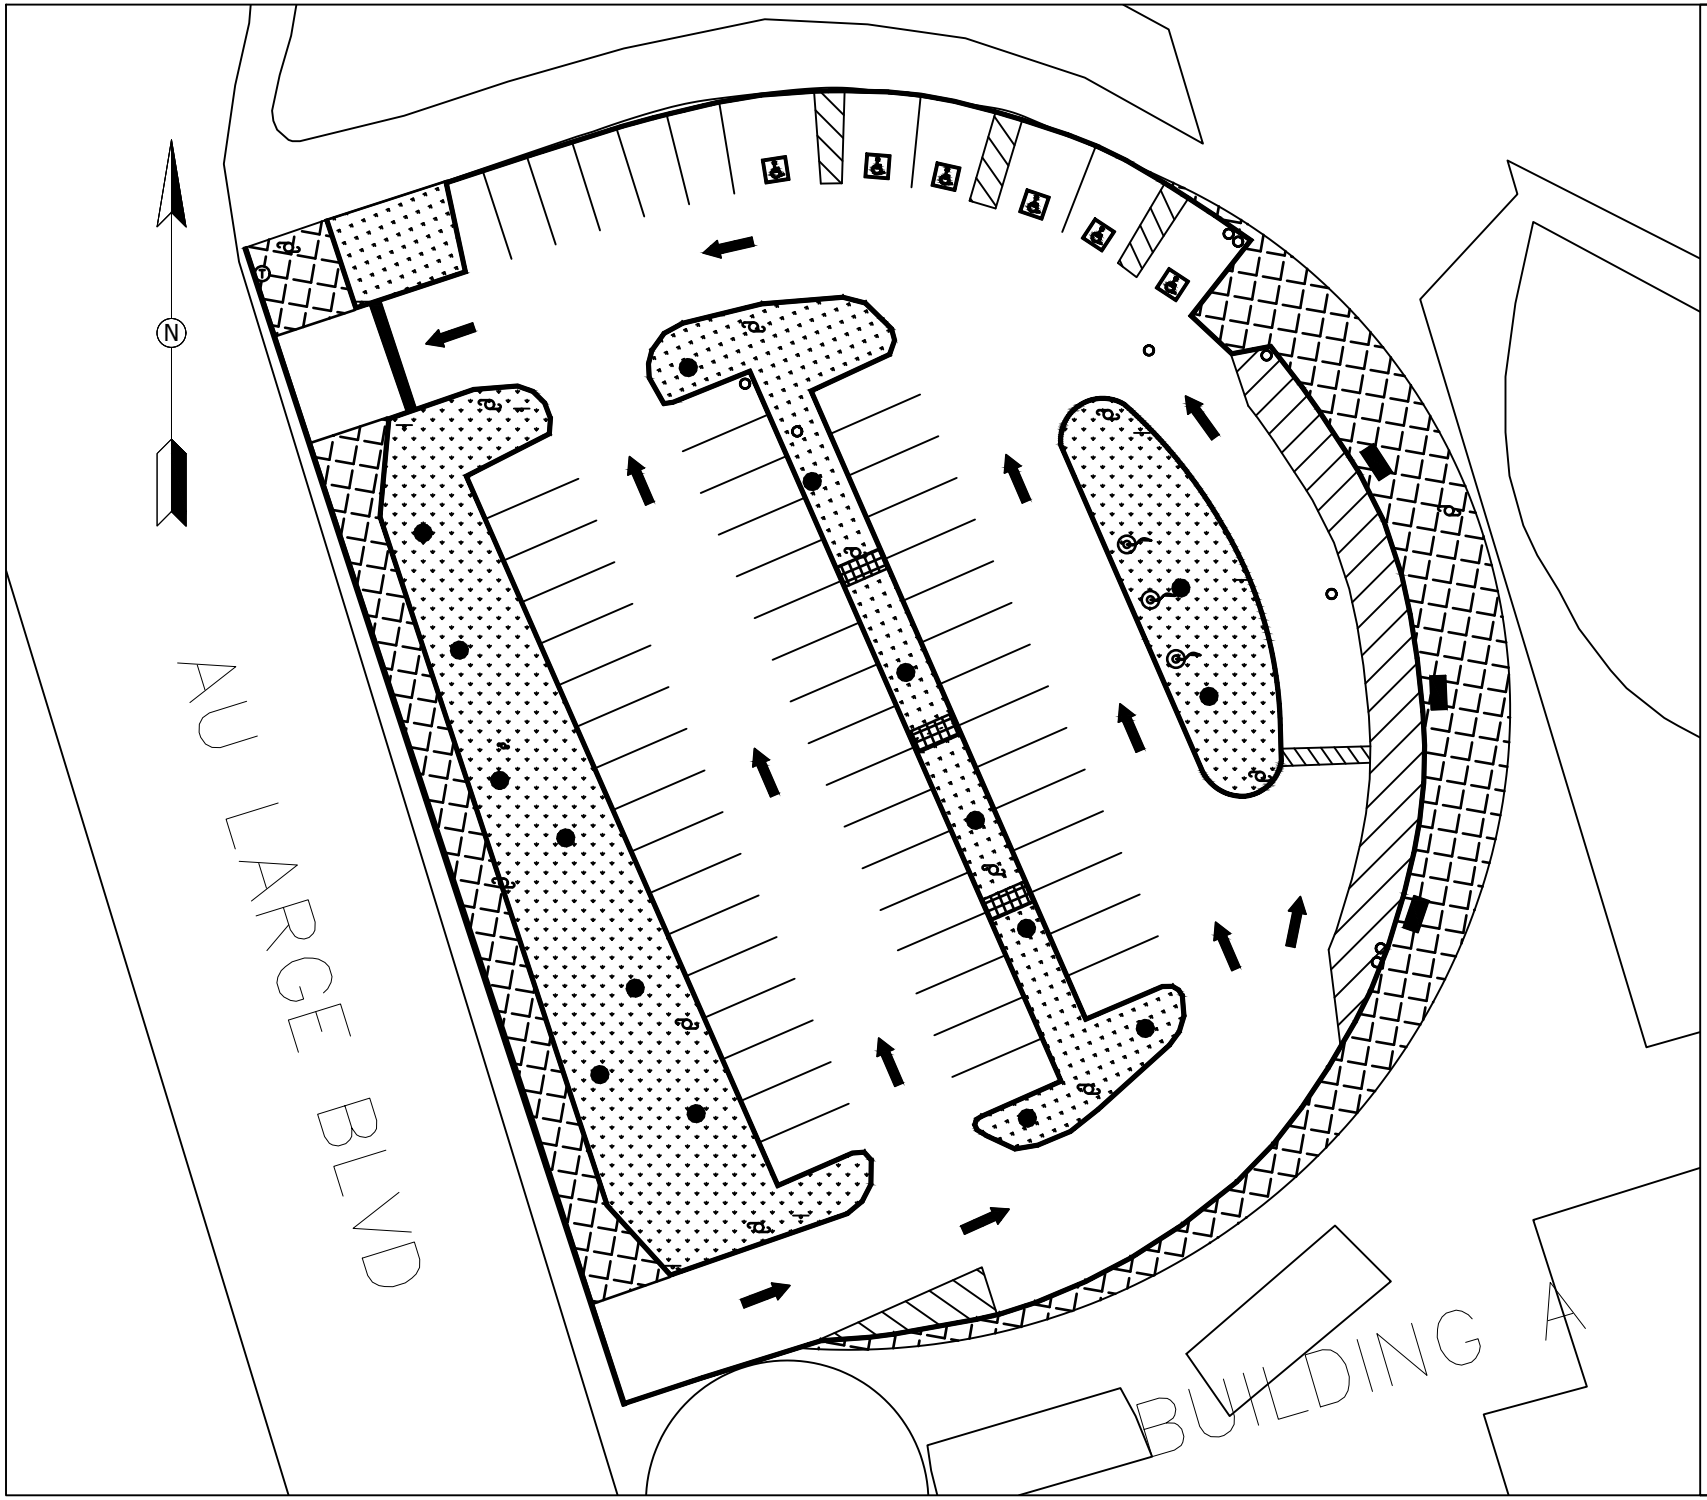

General Notes

- BOUNDARY LINE
- SIDEWALK
- LIGHTPOLE
- MANHOLE
- SIGN
- TREE
- TRAFFIC LIGHT
- FLAG POLE
- DISABLE PARKING SIGN
- PARKING
- SIDEWALK HATCH
- GRASS HATCH
- CURB HATCH
- PARKING HATCH
- CURB
- TEXT

No.	Revision/Issue	Date
3		
2		
1	For Approval	17/10/26

Project

GNSS PROJECT

1750 FINCH AVE E,

NORTH YORK, ON M2J 2X5

Drawing Title

LOT 3 - GNSS

Drawn: HIRAS AHAMED ANASADEEN	Course Name: SVC002NAA
Date: 17/10/26	Sheet: A1
Scale: 1:500	
Submitted to: PAUL HINDS Ph.D	